

APPENDIX PD-1
RE-IMAGINE NORTH WATT CORRIDOR PLAN
CONCEPTUAL DIAGRAMS

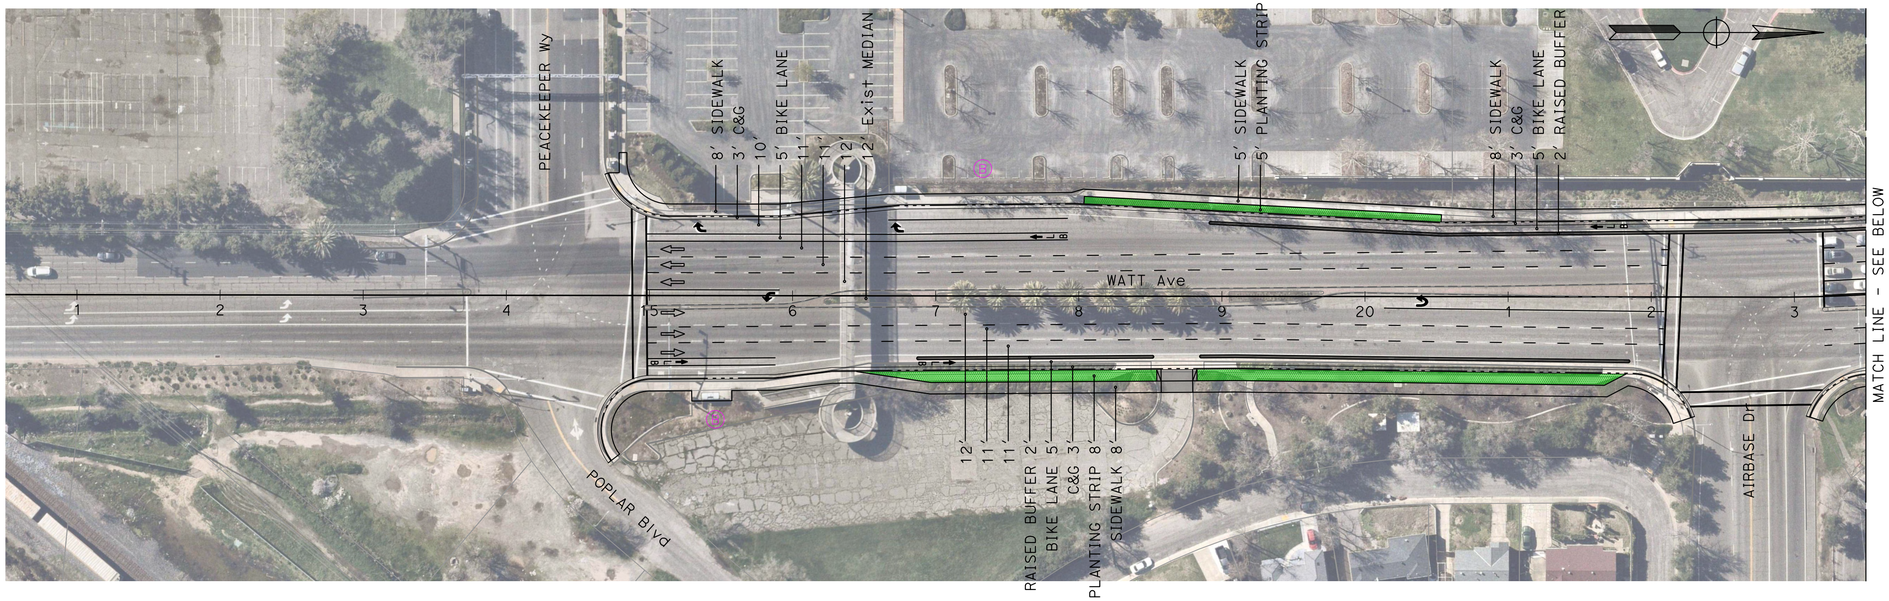

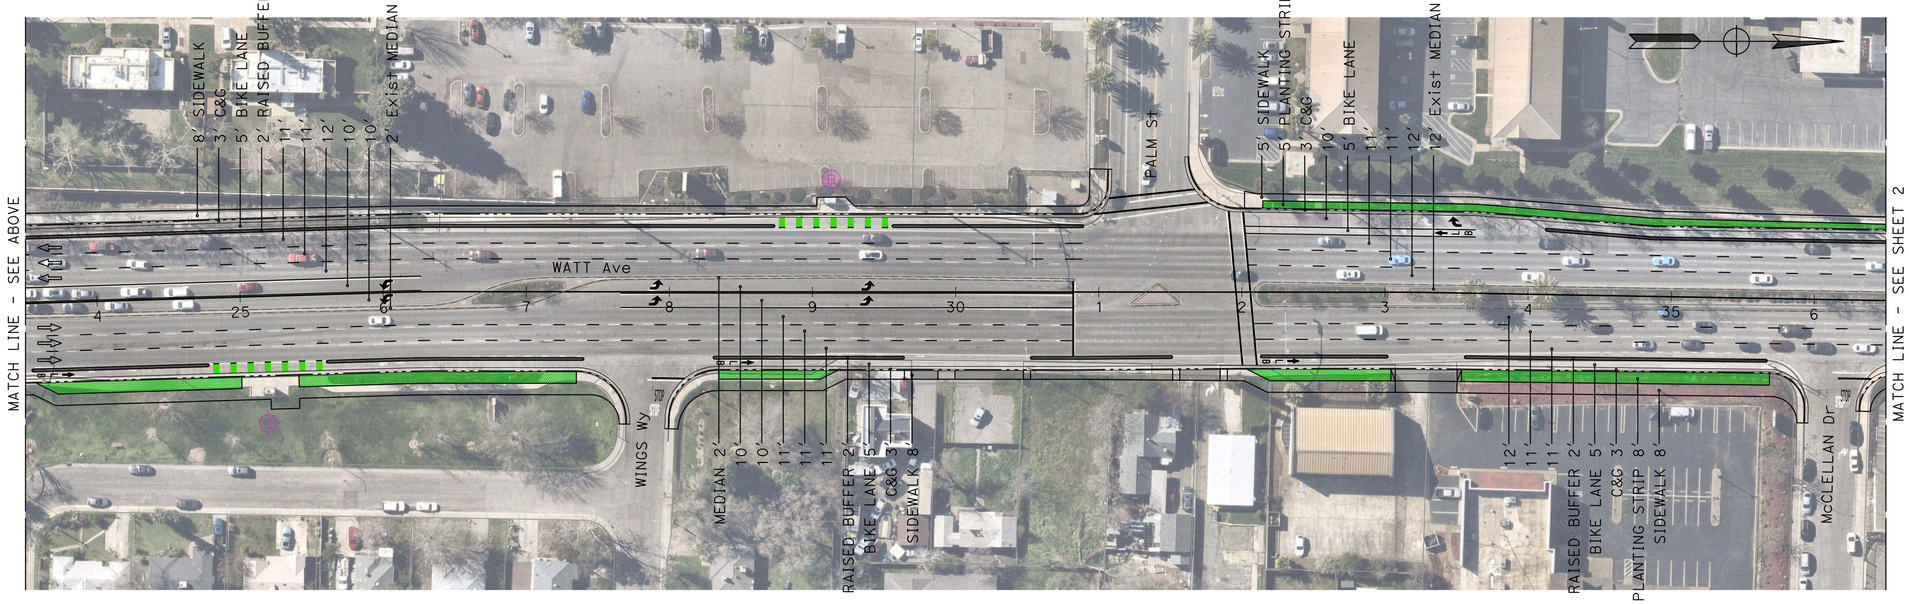


LEGEND:

Ⓑ BUS STOP LOCATION ⇦ DIRECTION OF TRAFFIC DRIVEWAY PLANTING

NOTE:

1. LANDSCAPE AREAS ARE SHOWN AS AN EXAMPLE. PLANTER WIDTHS AND LOCATIONS MAY BE ADJUSTED DURING DESIGN TO MINIMIZE IMPACTS.
2. EXISTING DRIVEWAYS AND BUS STOPS ARE SHOWN FOR REFERENCE. DRIVEWAYS MAY BE CONSOLIDATED DURING DESIGN TO IMPROVE BICYCLIST SAFETY AND TRAFFIC OPERATIONS. BUS STOPS MAY BE RELOCATED OR MODIFIED IN COORDINATION WITH SACRT.

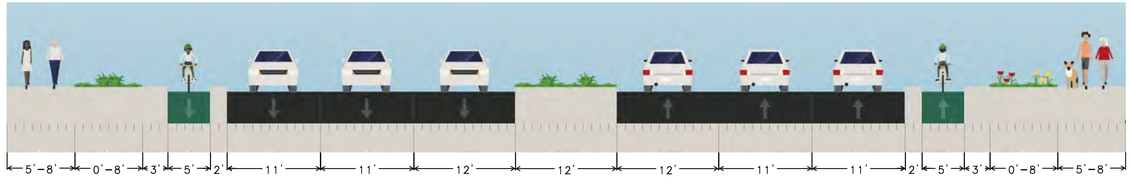

COUNTY OF SACRAMENTO COMMUNITY SERVICES AGENCY
DEPARTMENT OF TRANSPORTATION

RE-IMAGINE NORTH WATT CORRIDOR CONCEPT PLAN
PEACEKEEPER WAY TO ANTELOPE ROAD

APPR.	REVISIONS	DATE

REGISTERED PROFESSIONAL ENGINEER — NAME — C12345 — CIVIL — STATE OF CALIFORNIA


PREPARED BY	DATE
SURVEY:	
DRAWN:	
DESIGN:	
CHECK:	


SCALE
HORIZONTAL: 1"=40'
VERTICAL: 1"=40'
0 1 2 INCHES
0 40 80 FEET


DRAWING
OF

SHEET
1 OF 7

POCKET NO. FOLDER NO. PLANFILE NO.

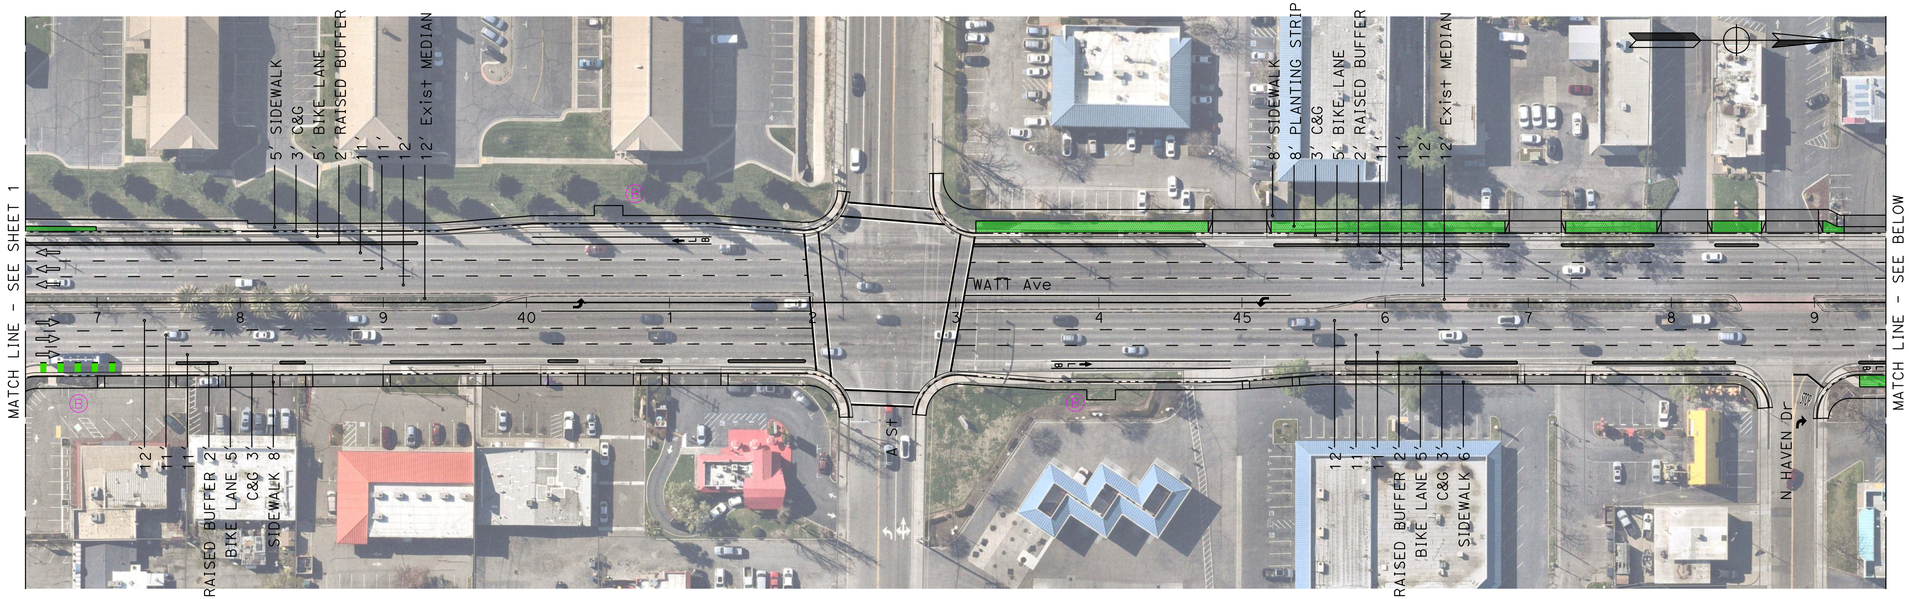

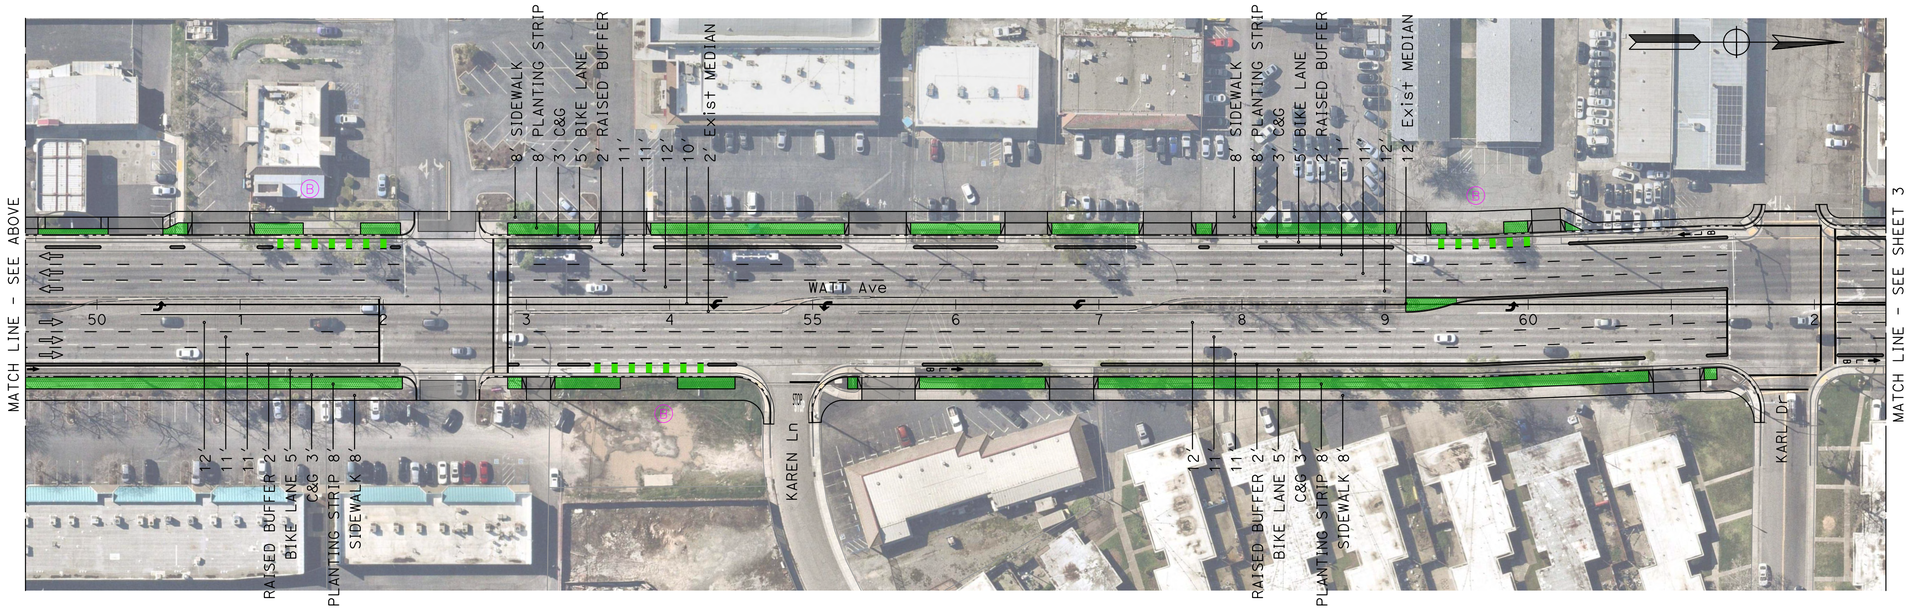

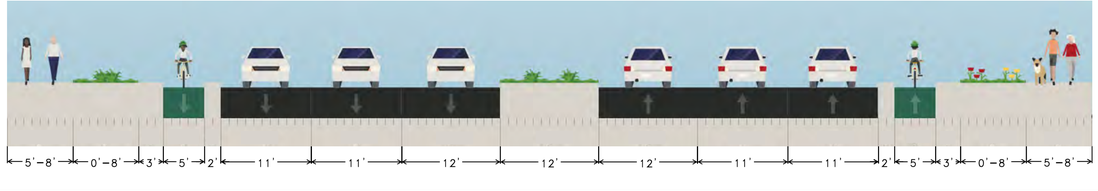

COUNTY OF SACRAMENTO COMMUNITY SERVICES AGENCY
DEPARTMENT OF TRANSPORTATION

RE-IMAGINE NORTH WATT CORRIDOR CONCEPT PLAN
PEACEKEEPER WAY TO ANTELOPE ROAD

APPR.	REVISIONS	DATE

REGISTERED PROFESSIONAL ENGINEER — NAME — C12345 — CIVIL — STATE OF CALIFORNIA


PREPARED BY	DATE
SURVEY:	
DRAWN:	
DESIGN:	
CHECK:	


SCALE
HORIZONTAL: 1"=40'
VERTICAL: 1"=40'
INCHES 0 1 2
FEET 0 40 80


DRAWING
OF


SHEET
2 OF 7

POCKET NO. FOLDER NO. PLANFILE NO.

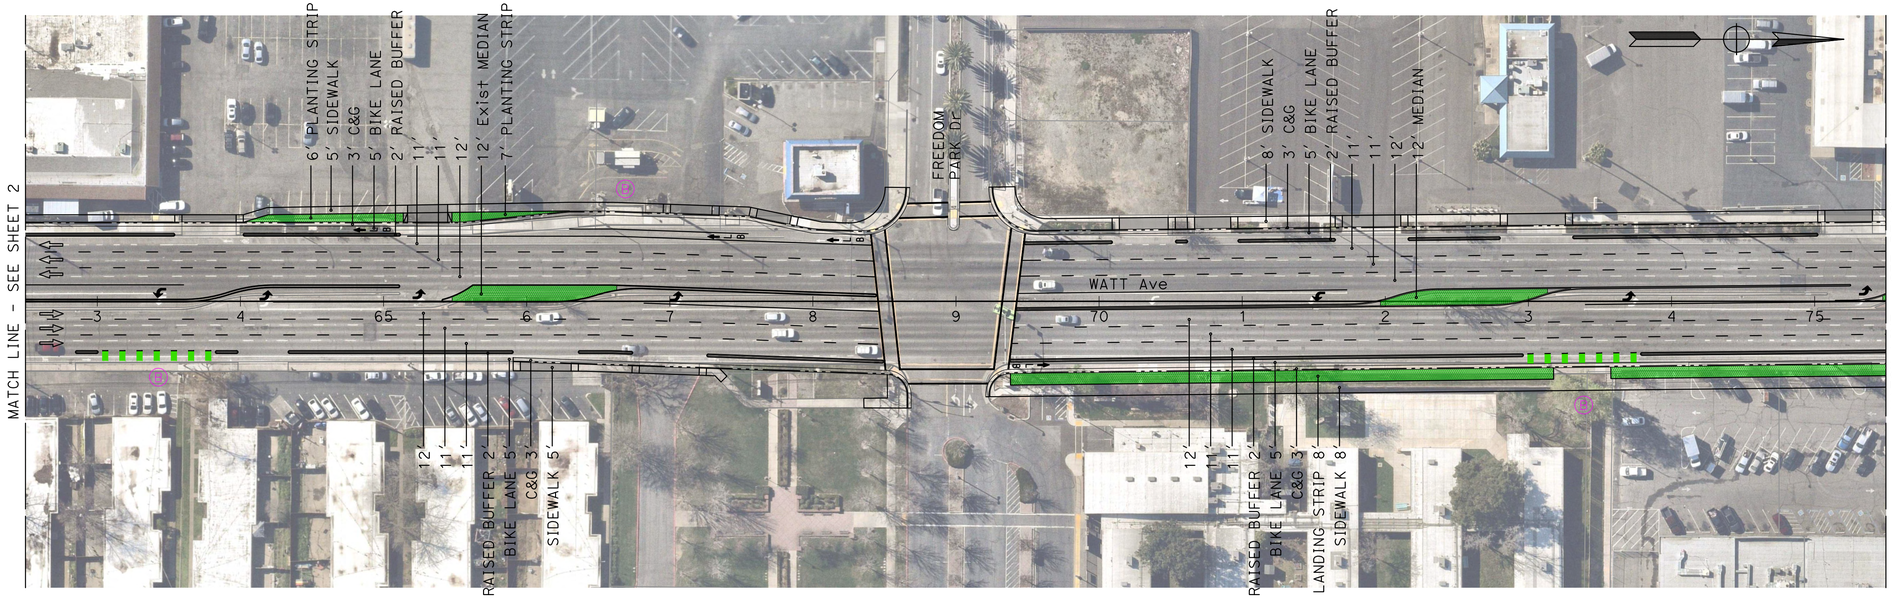

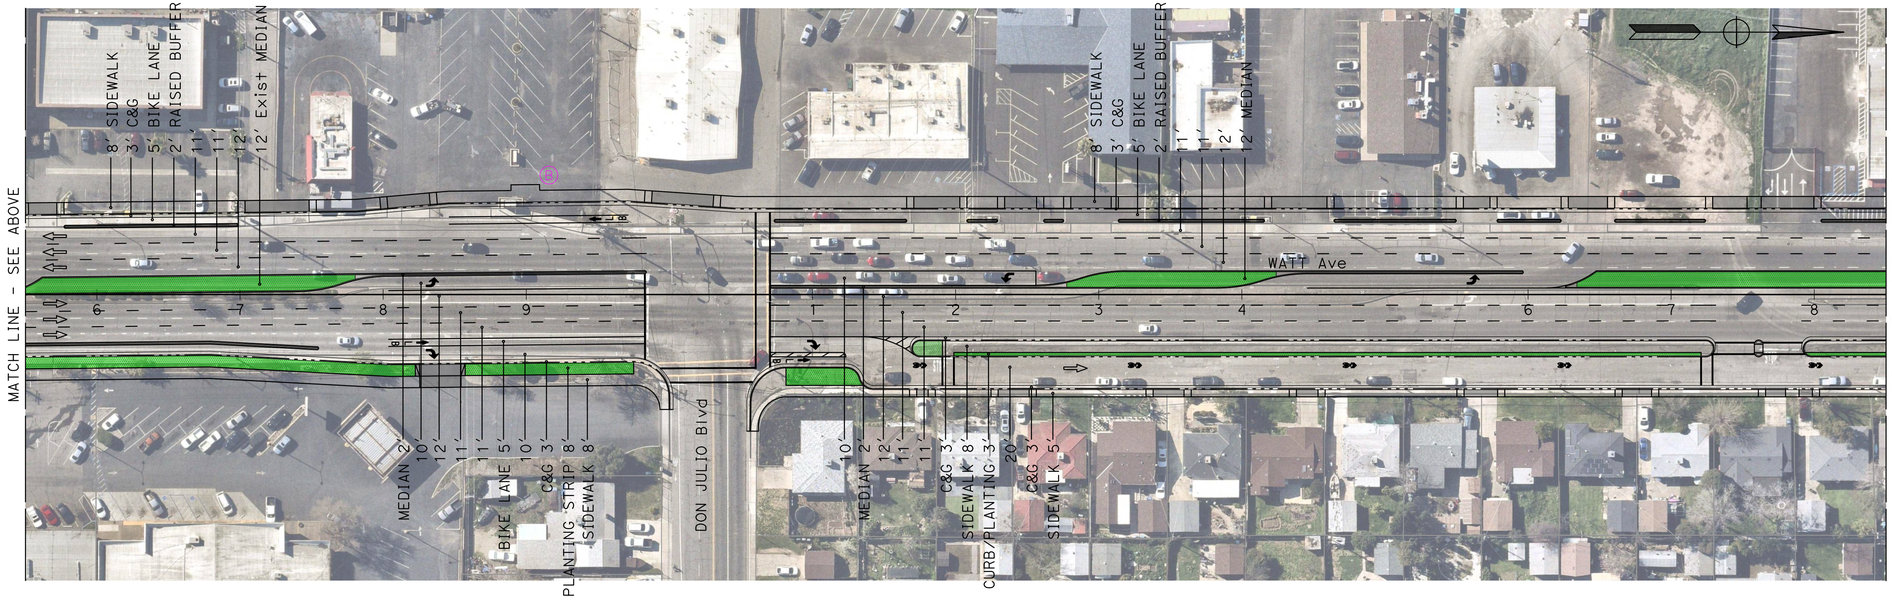

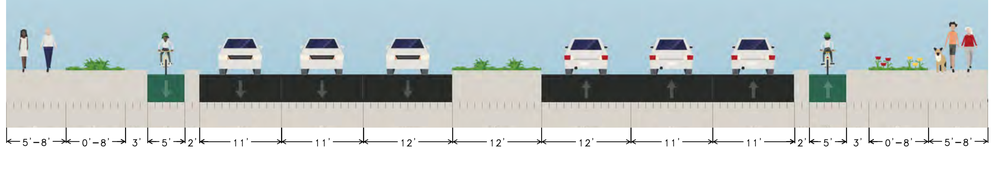

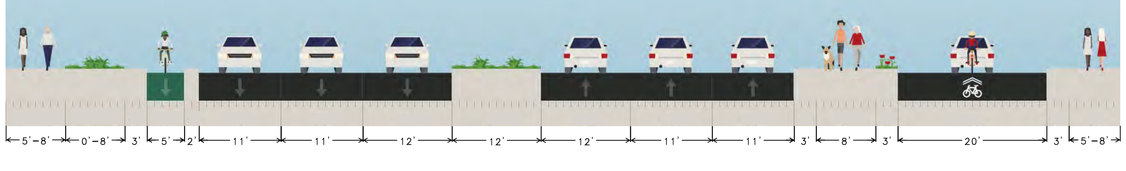

POCKET NO. FOLDER NO. PLANFILE NO.

APPR.	REVISIONS	DATE

REGISTERED PROFESSIONAL ENGINEER — NAME — C12345 — CIVIL — STATE OF CALIFORNIA

COUNTY OF SACRAMENTO COMMUNITY SERVICES AGENCY
DEPARTMENT OF TRANSPORTATION

RE-IMAGINE NORTH WATT CORRIDOR CONCEPT PLAN
PEACEKEEPER WAY TO ANTELOPE ROAD


COUNTY OF SACRAMENTO CALIFORNIA


PREPARED BY	DATE
SURVEY:	
DRAWN:	
DESIGN:	
CHECK:	


SCALE
HORIZONTAL: 1"=40'
VERTICAL: 1"=40'
INCHES 0 1 2
0 40 80 FEET


DRAWING
OF

SHEET
3 OF 7

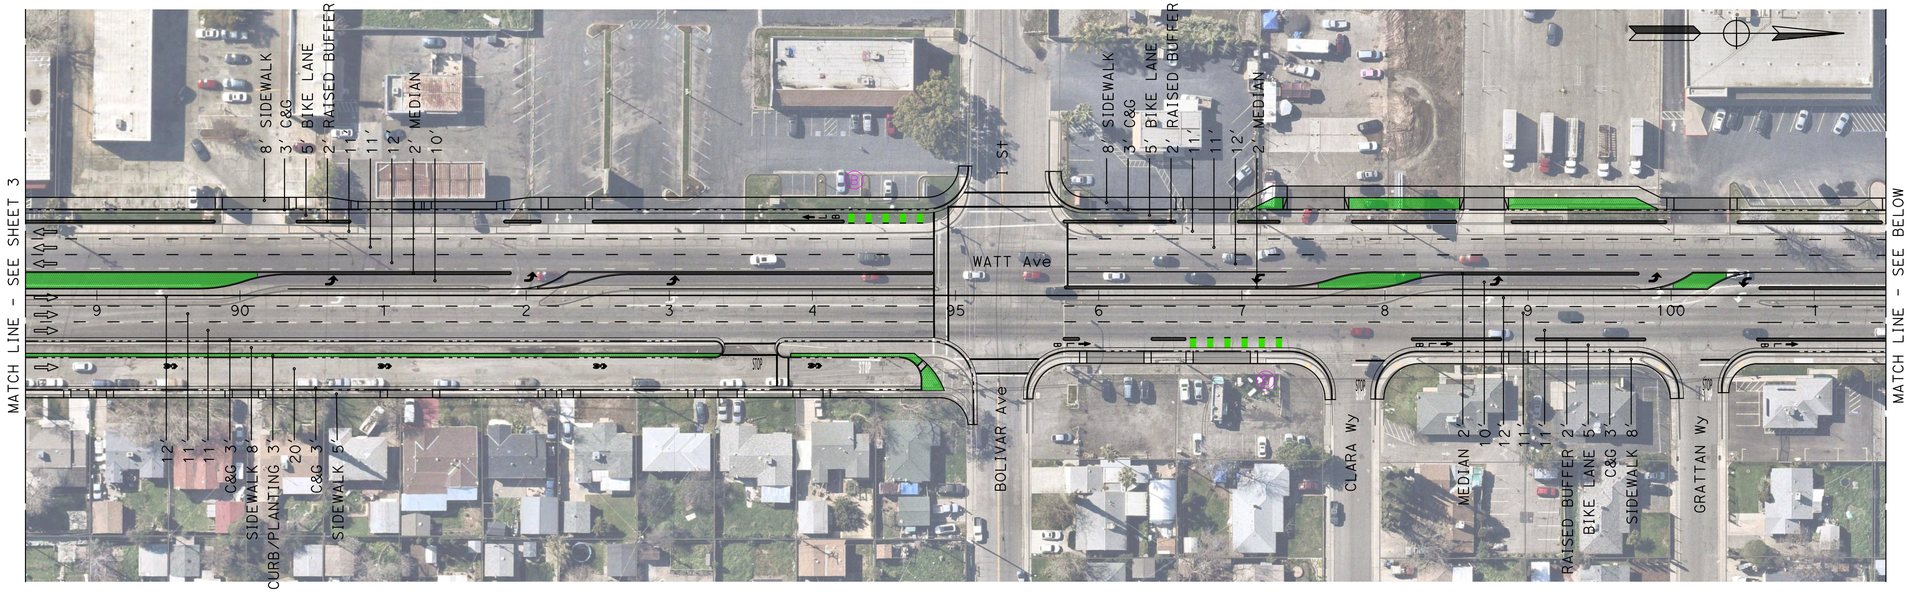

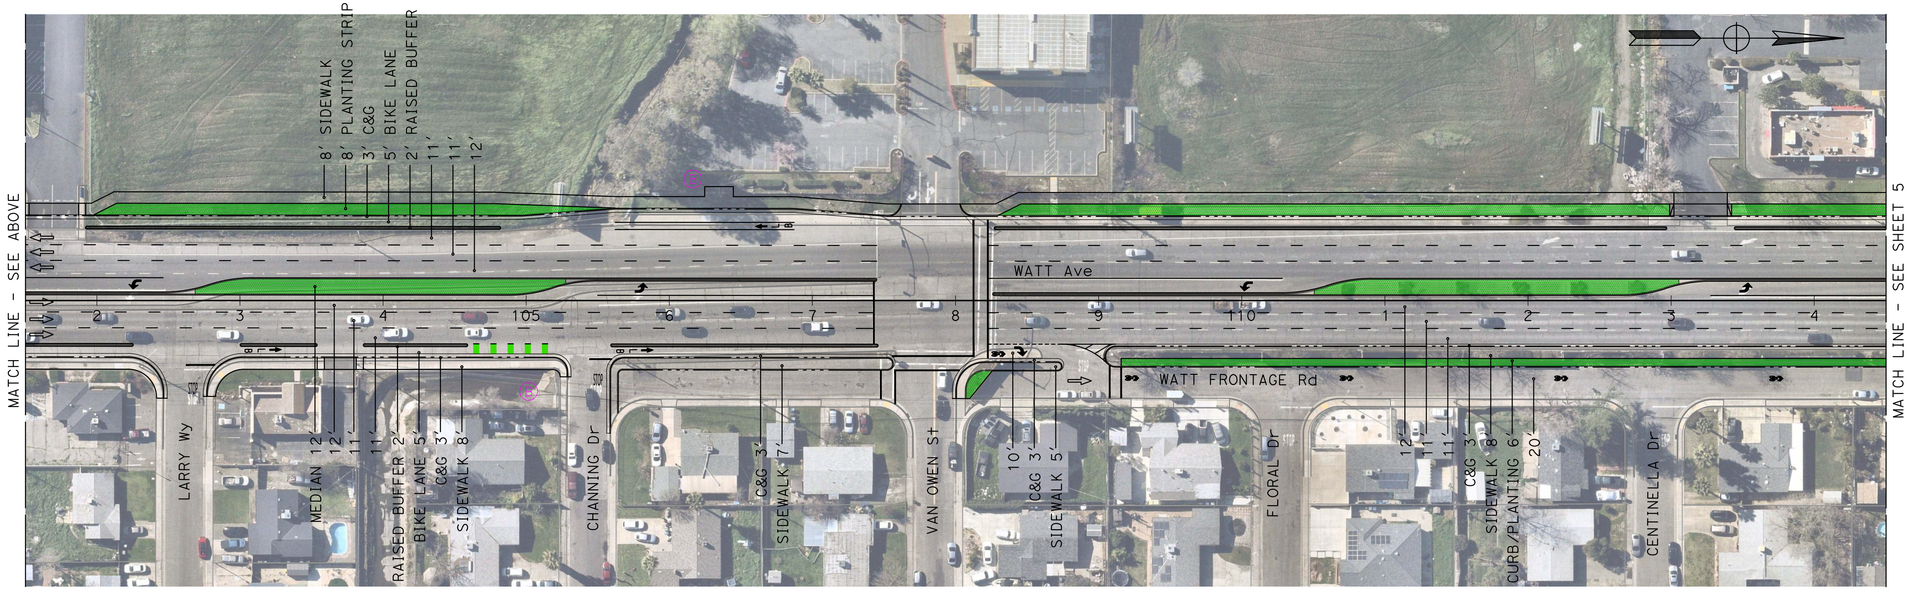

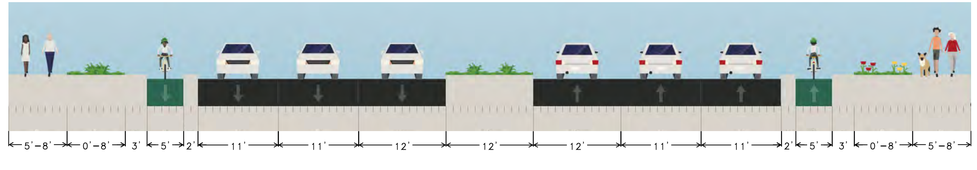

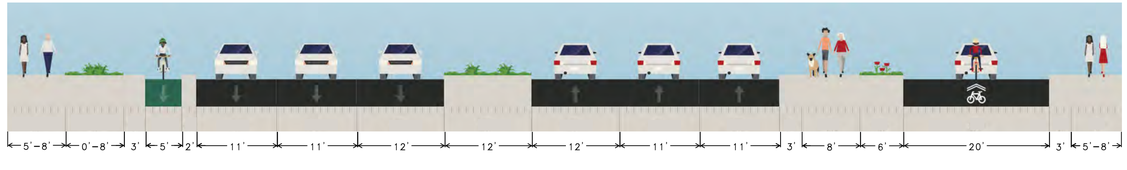

COUNTY OF SACRAMENTO COMMUNITY SERVICES AGENCY
DEPARTMENT OF TRANSPORTATION

RE-IMAGINE NORTH WATT CORRIDOR CONCEPT PLAN
PEACEKEEPER WAY TO ANTELOPE ROAD

APPR.	REVISIONS	DATE

REGISTERED PROFESSIONAL ENGINEER — NAME — C12345 — CIVIL — STATE OF CALIFORNIA

COUNTY OF SACRAMENTO — STATE OF CALIFORNIA

PREPARED BY	DATE
SURVEY:	
DRAWN:	
DESIGN:	
CHECK:	

SCALE


HORIZONTAL: 1"=40'
VERTICAL: 1"=40'


INCHES 0 1 2
0 40 80 FEET


DRAWING OF

SHEET 4 OF 7

POCKET NO. FOLDER NO. PLANFILE NO.

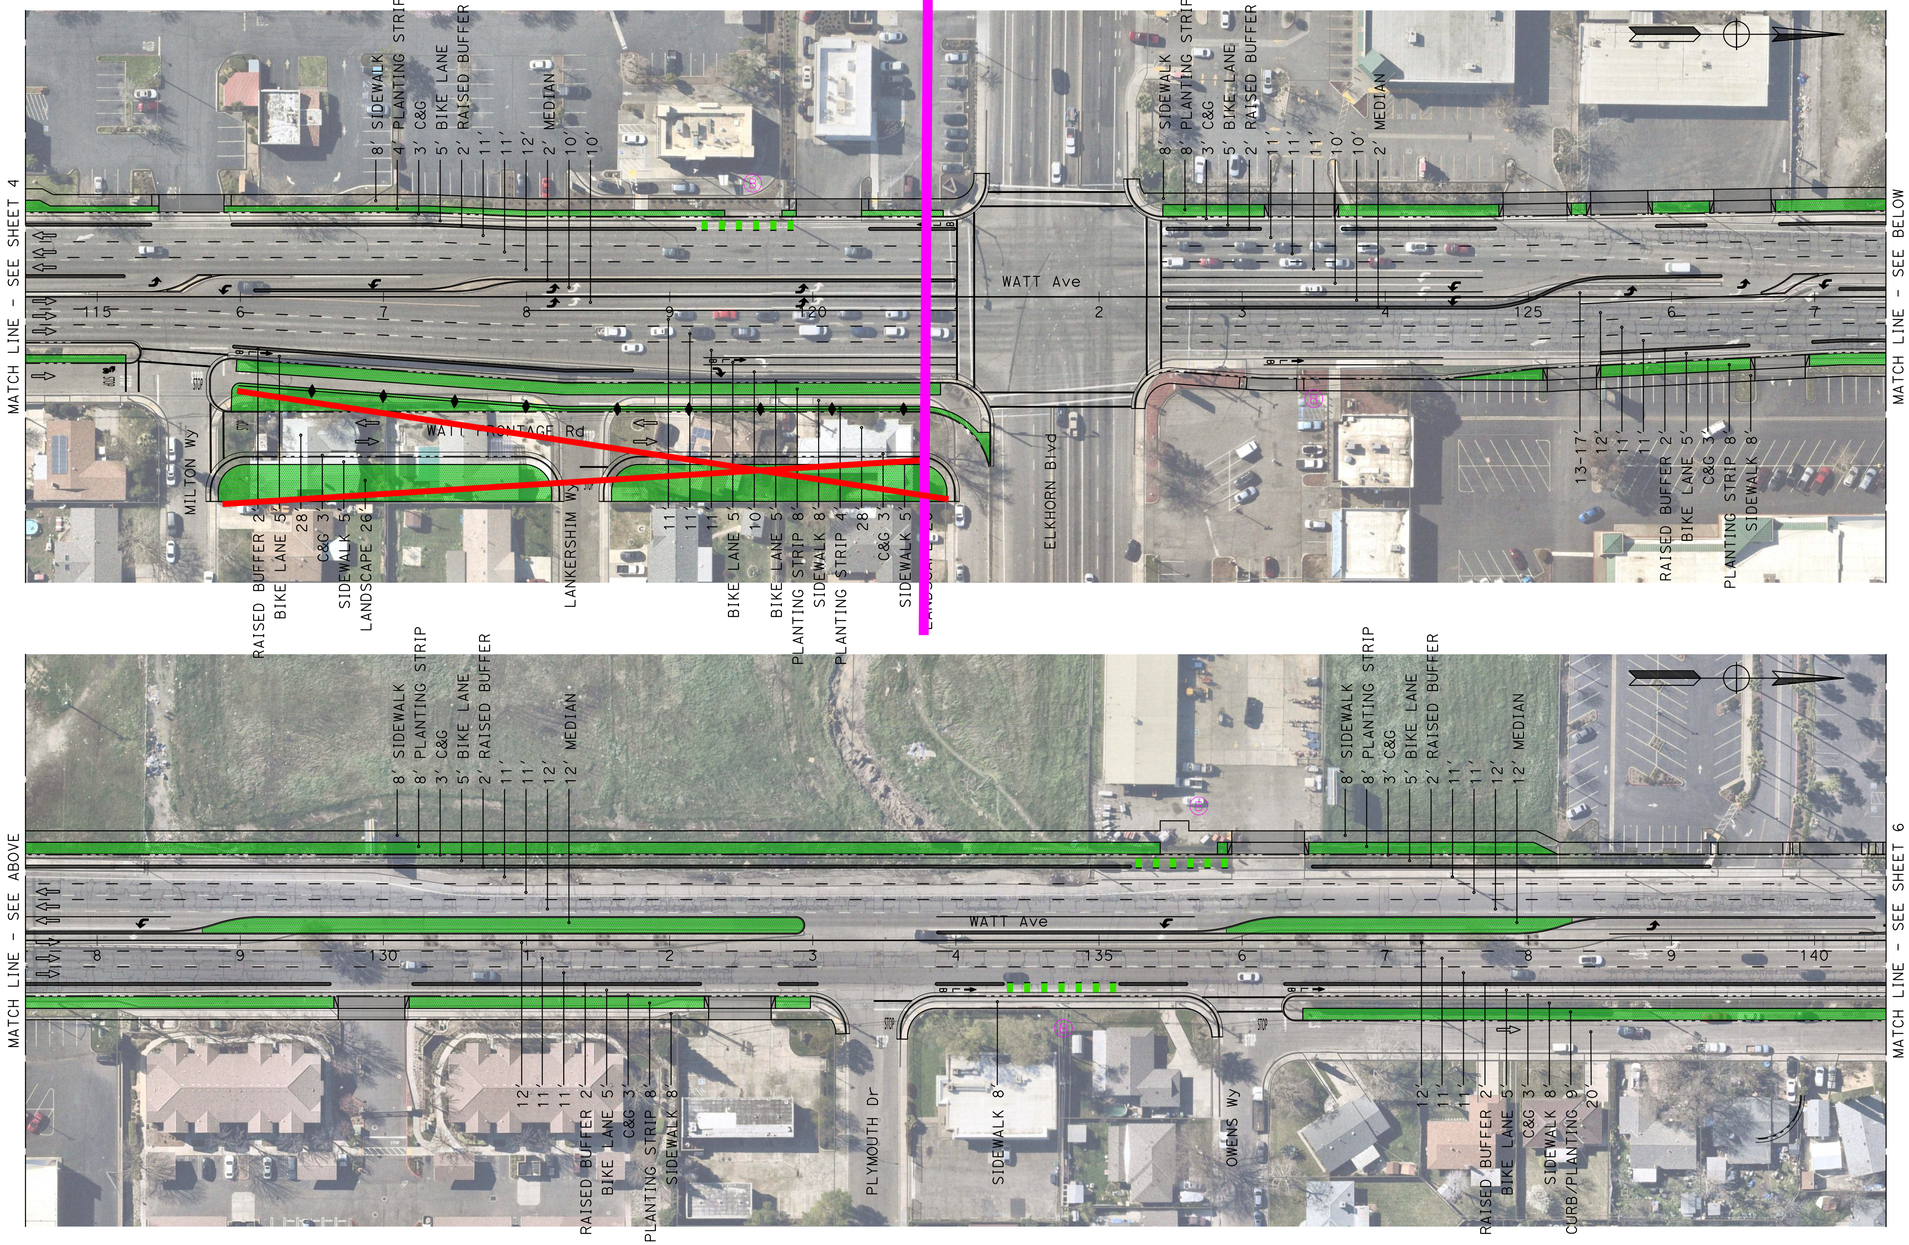

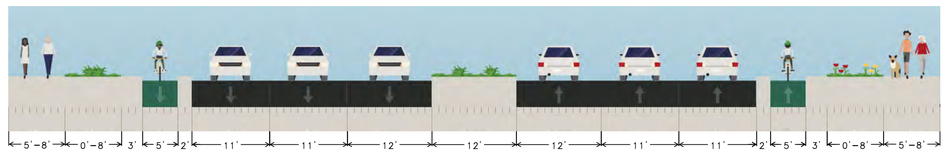

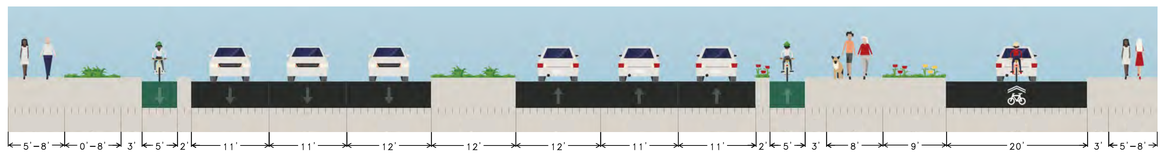

COUNTY OF SACRAMENTO COMMUNITY SERVICES AGENCY
DEPARTMENT OF TRANSPORTATION

RE-IMAGINE NORTH WATT CORRIDOR CONCEPT PLAN
PEACEKEEPER WAY TO ANTELOPE ROAD

APPR.	REVISIONS	DATE

REGISTERED PROFESSIONAL ENGINEER
NAME
C12345
CIVIL
STATE OF CALIFORNIA

PREPARED BY	DATE
SURVEY:	
DRAWN:	
DESIGN:	
CHECK:	


SCALE


HORIZONTAL: 1"=40'
VERTICAL: 1"=40'
INCHES 0 1 2
FEET 0 40 80


DRAWING OF

SHEET 5 OF 7

POCKET NO. FOLDER NO. PLANFILE NO.

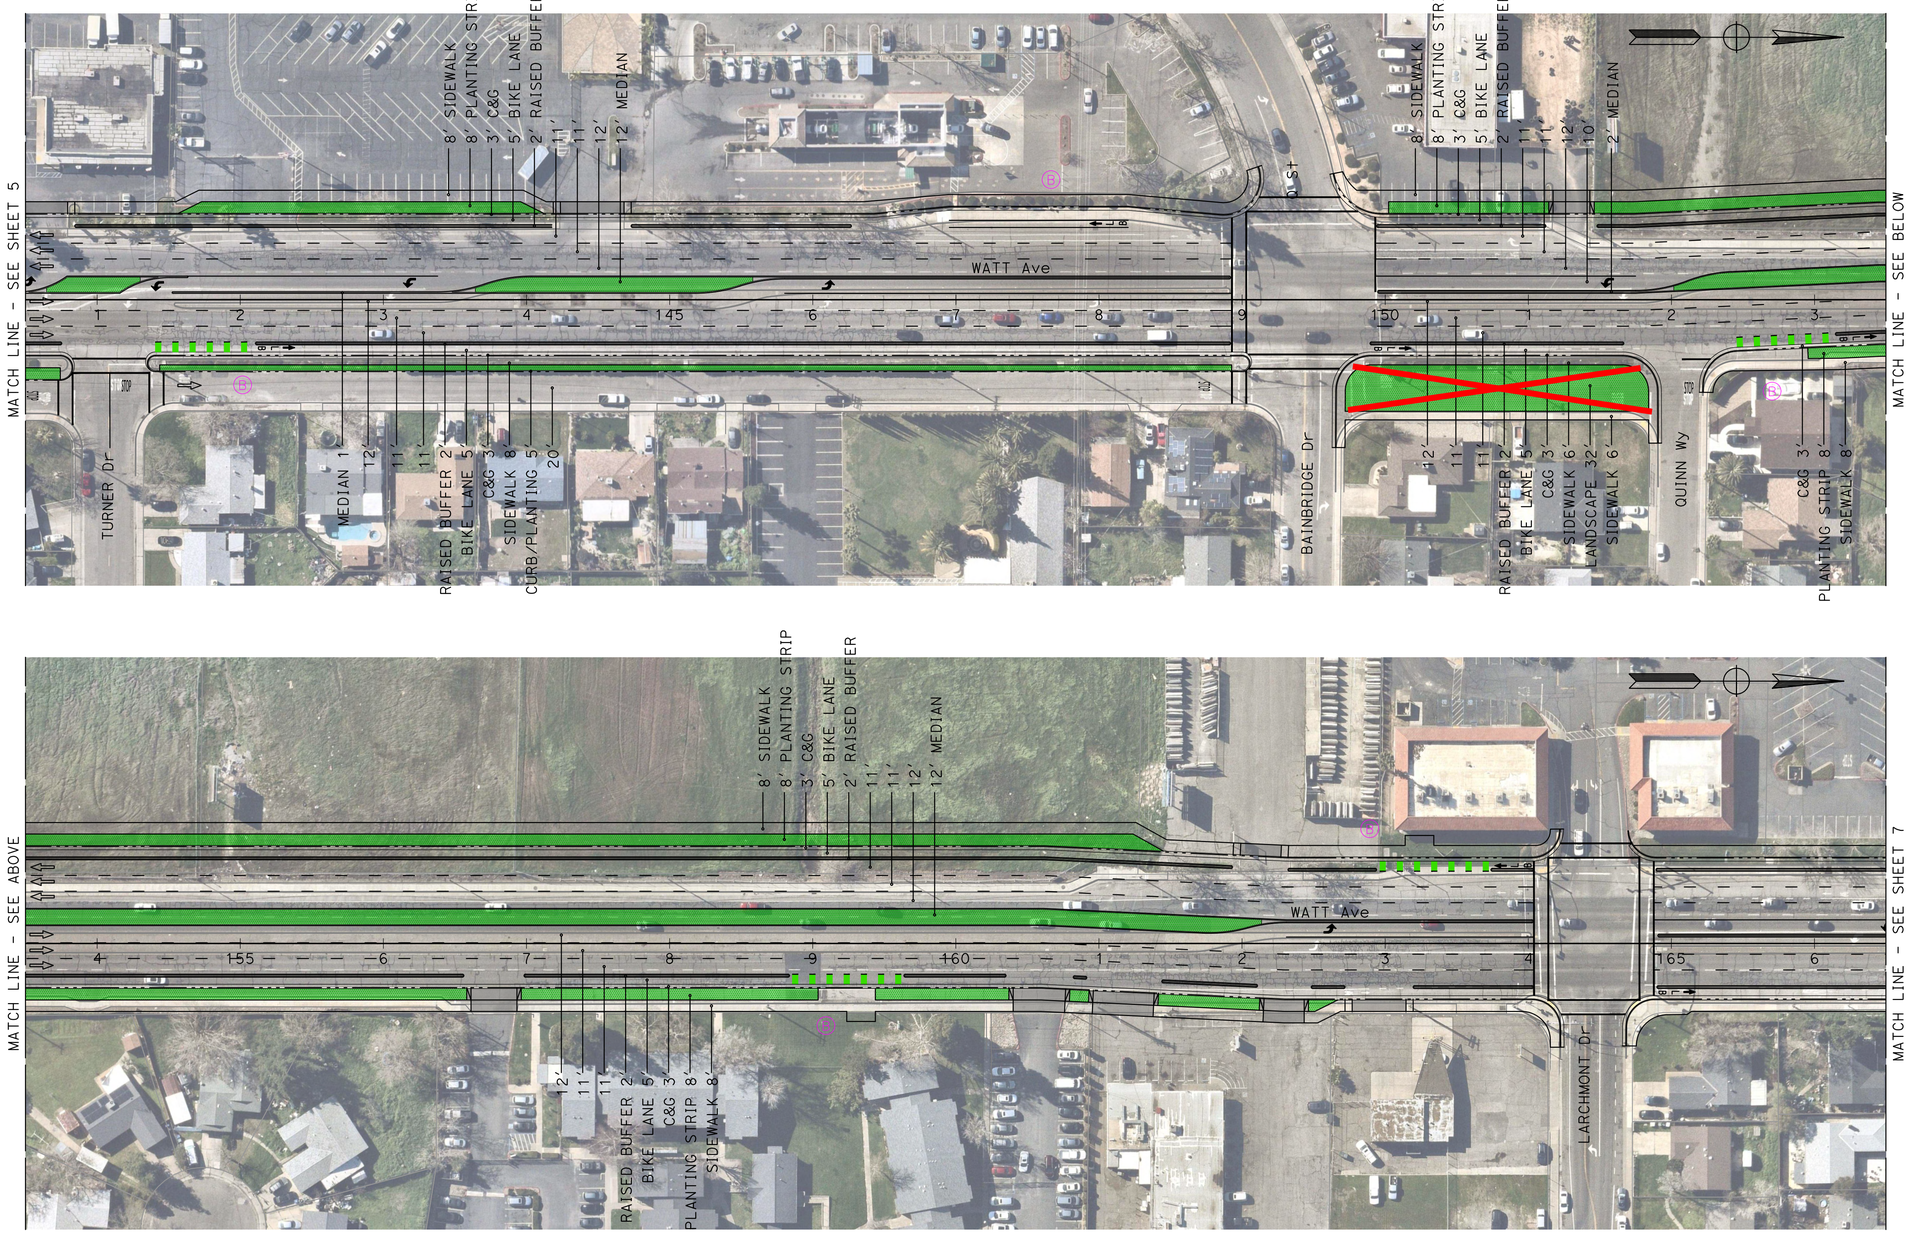

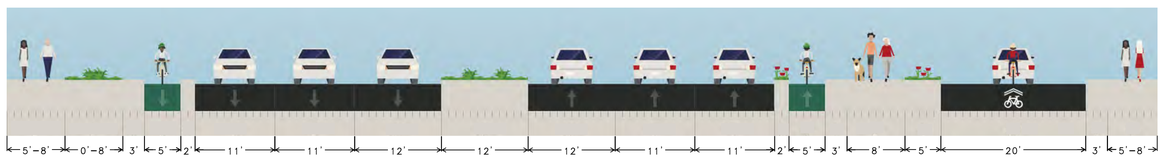

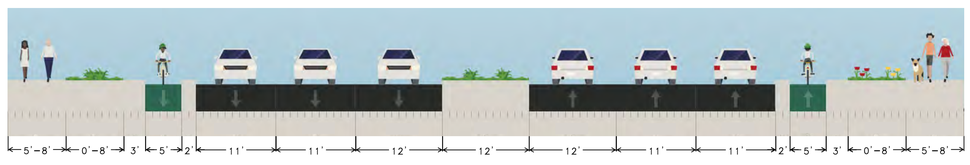

COUNTY OF SACRAMENTO COMMUNITY SERVICES AGENCY
DEPARTMENT OF TRANSPORTATION

RE-IMAGINE NORTH WATT CORRIDOR CONCEPT PLAN
PEACEKEEPER WAY TO ANTELOPE ROAD

APPR.	REVISIONS	DATE

REGISTERED PROFESSIONAL ENGINEER — NAME — C12345 — CIVIL — STATE OF CALIFORNIA

COUNTY OF SACRAMENTO — DEPARTMENT OF TRANSPORTATION — CITY OF CALIFORNIA

PREPARED BY	DATE
SURVEY:	
DRAWN:	
DESIGN:	
CHECK:	


SCALE

HORIZONTAL: 1"=40'
VERTICAL: 1"=40'
INCHES 0 1 2
FEET 0 40 80

DRAWING
OF

SHEET
6 OF 7

POCKET NO. FOLDER NO. PLANFILE NO.

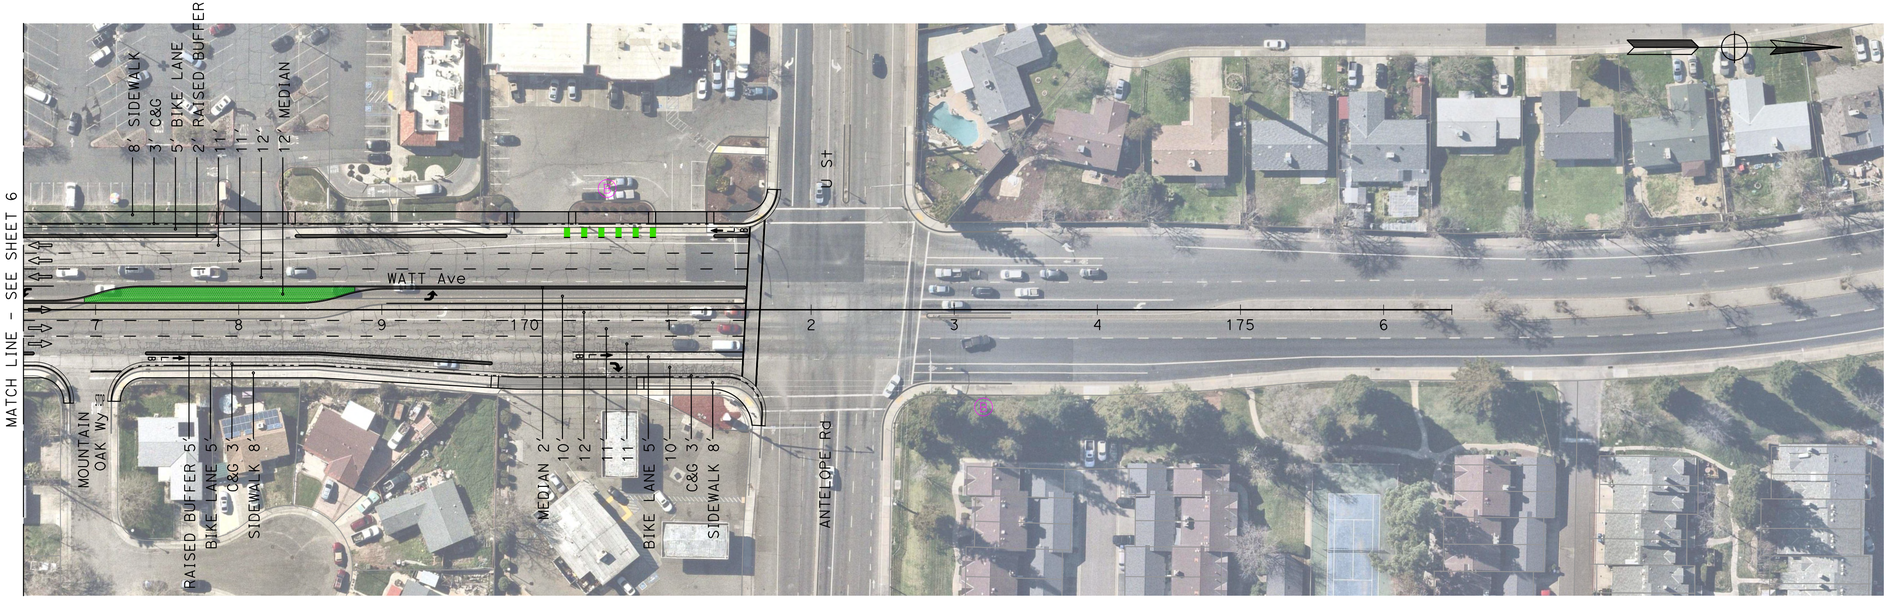

COUNTY OF SACRAMENTO COMMUNITY SERVICES AGENCY
DEPARTMENT OF TRANSPORTATION

RE-IMAGINE NORTH WATT CORRIDOR CONCEPT PLAN
PEACEKEEPER WAY TO ANTELOPE ROAD

APPR.	REVISIONS	DATE

REGISTERED PROFESSIONAL ENGINEER — NAME — C12345 — CIVIL — STATE OF CALIFORNIA

COUNTY OF SACRAMENTO — CALIFORNIA

PREPARED BY	DATE
SURVEY:	
DRAWN:	
DESIGN:	
CHECK:	

SCALE

HORIZONTAL: 1"=40'
VERTICAL: 1"=40'

INCHES 0 1 2
0 40 80
FEET

DRAWING OF

SHEET 7 OF 7

POCKET NO. FOLDER NO. PLANFILE NO.